
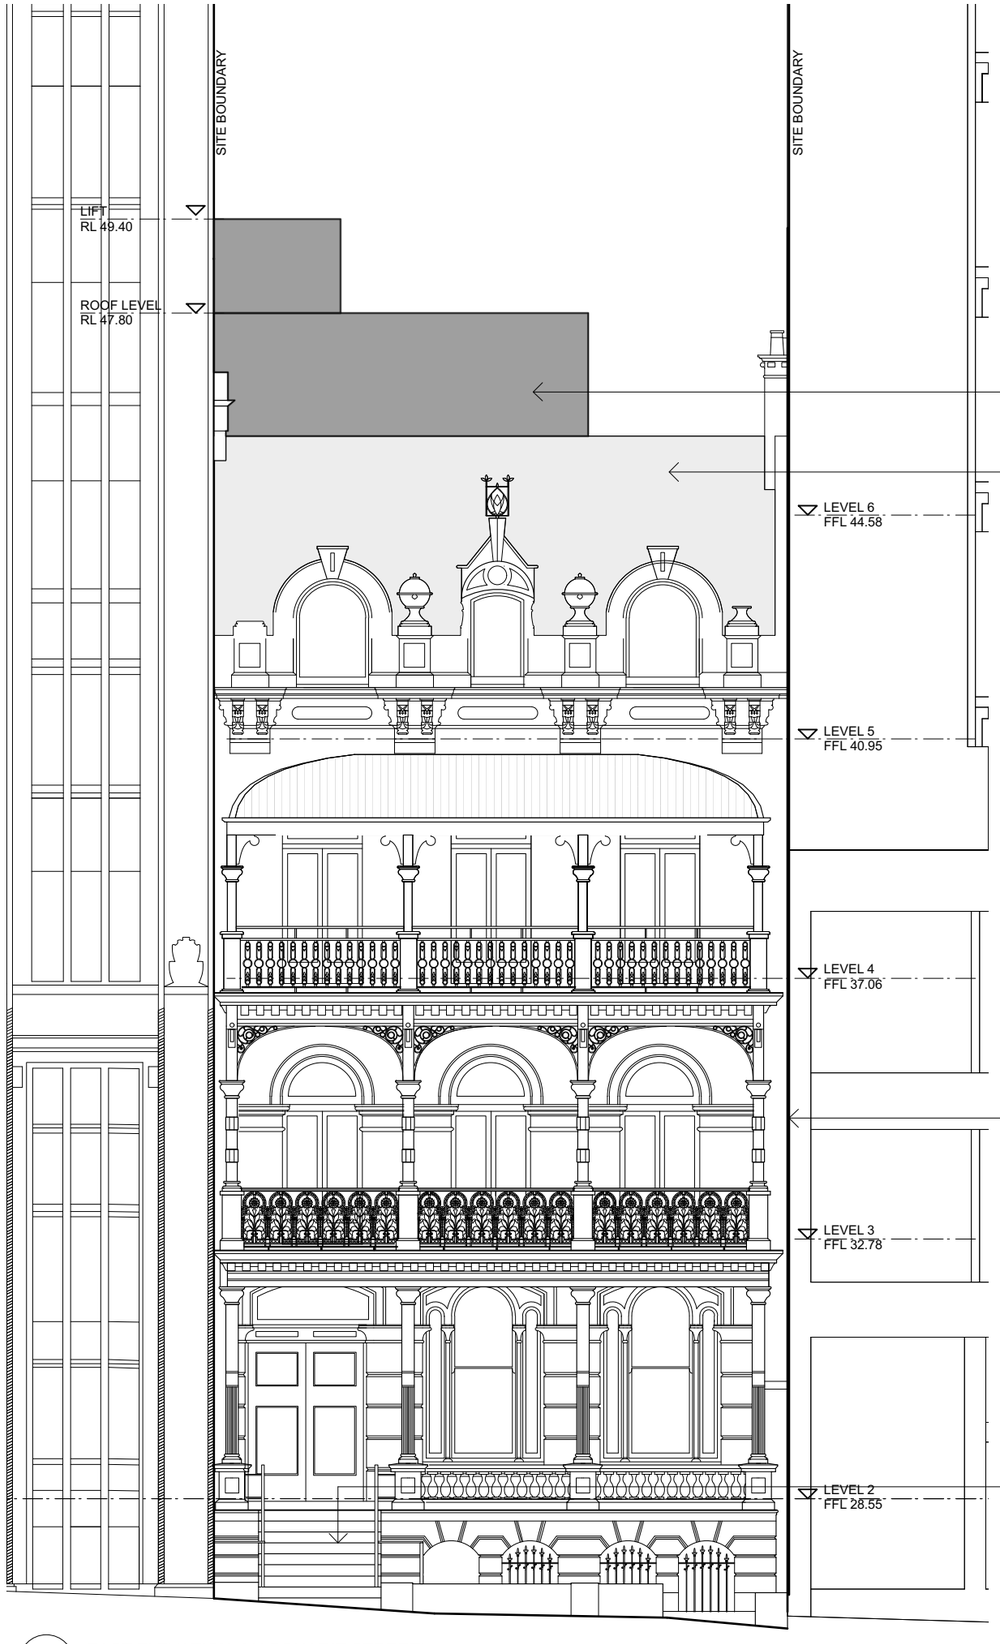


1 EAST ELEVATION (MACQUARIE STREET)
1:100

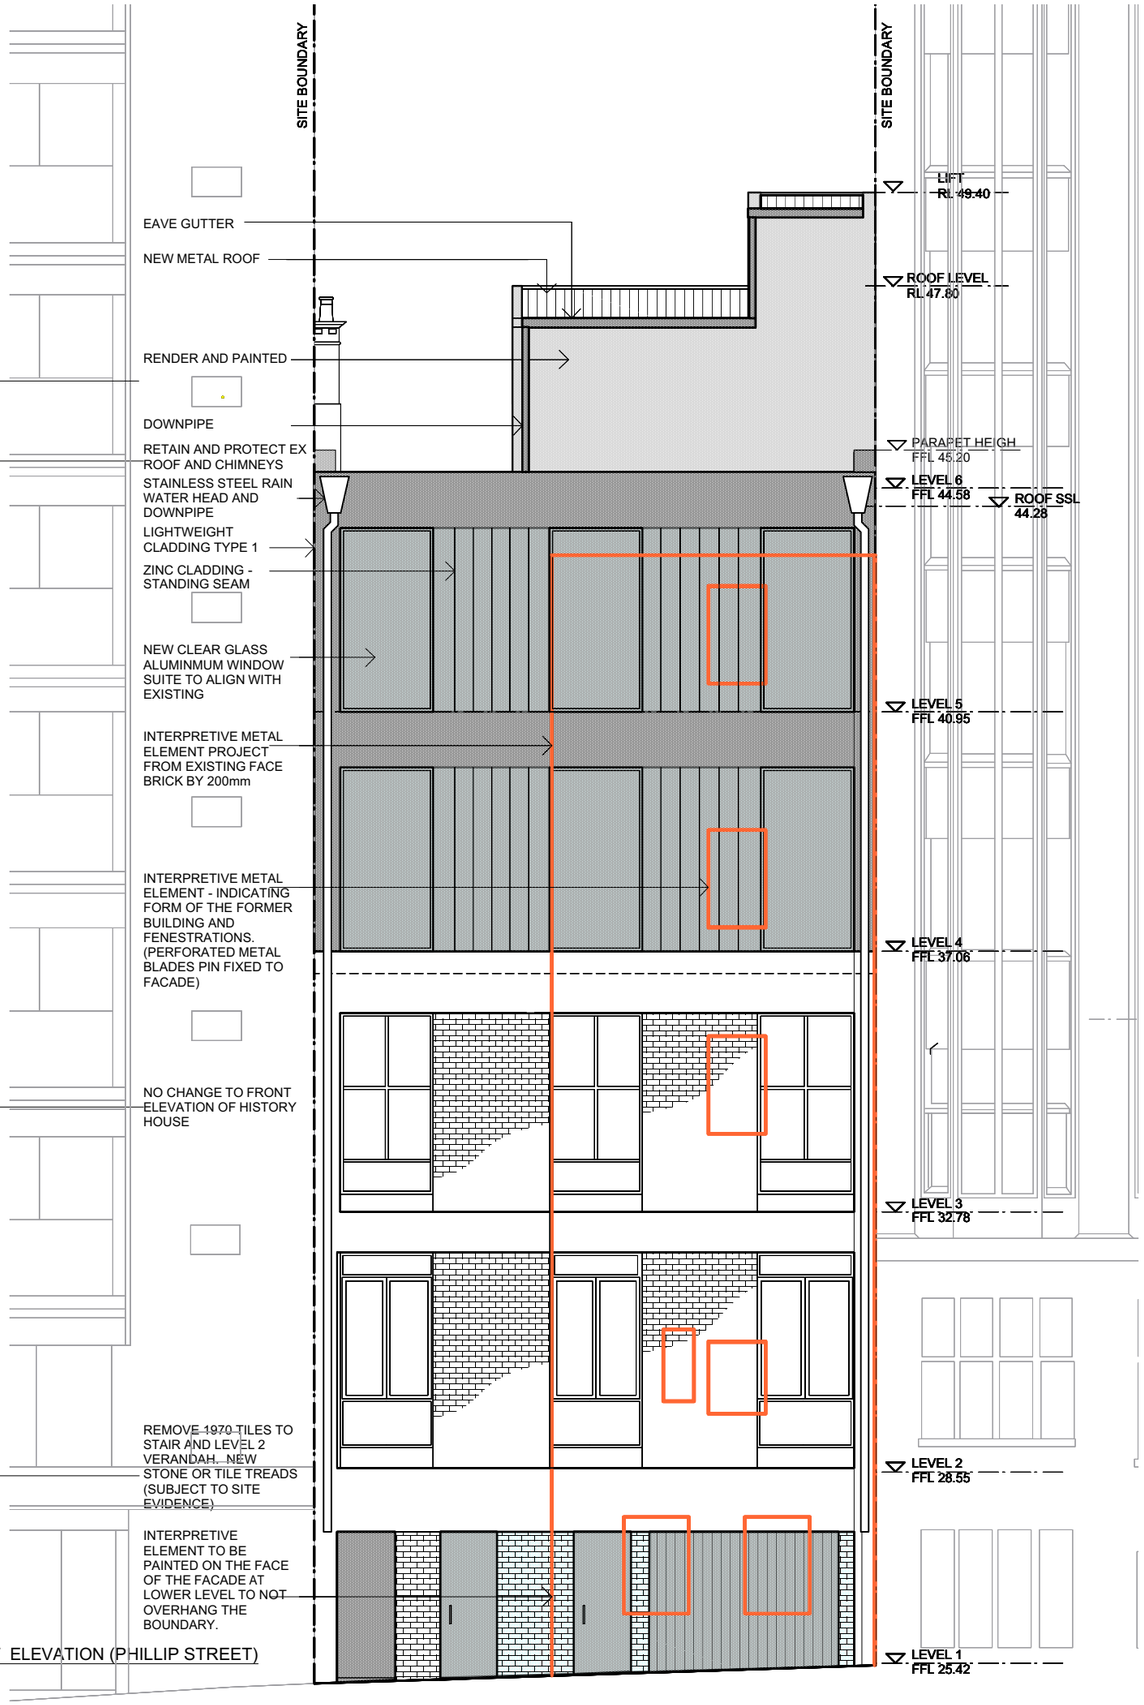

2 WEST ELEVATION (PHILLIP STREET)
1:100

NOTE

KEY

- EXISTING WALL - ORIGINAL
- EXISTING WALL - 1970s ADDITION
- NEW WALL / FLOOR

LEGEND

BSN	BASIN
BOL	BOLLARD
CONC	CONCRETE
DB	DISTRIBUTION BOARD
EX.	EXISTING
FB	FACE BRICK
FG	FIXED GLAZING
FFL	FINISHED FLOOR LEVEL
FW	FLOOR WASTE
HWB	HAND WASH BASIN
PD	PAINT AND RENDER
RL	RELATIVE LEVEL
SHR	SHOWER
TL	TILE
WC	WATER CLOSET

NOT FOR CONSTRUCTION FOR DA SUBMISSION ONLY

Date	No	Amendment/Issue
07 JUNE 2016	A	DA SUBMISSION

Check all dimensions before commencing work
Figured dimensions to be taken in preference to scale

DESIGN 5
ARCHITECTS

5 Queen Street, Chippendale NSW 2008
Tel (02) 93191855 Fax (02) 93190836
DESIGN 5 - ARCHITECTS PTY LTD ABN 22 090 066 194
Nominated Architect - Alan Croker, Registration No 4693

Job

HISTORY HOUSE
133 MACQUARIE STREET
SYDNEY

Client

ROYAL AUSTRALIAN HISTORICAL SOCIETY

Drawing Title

EAST AND WEST ELEVATIONS (MACQUARIE STREET AND PHILLIP LANE)

Date	Scale	Drawn	Checked
JUNE 16	1:100	CGL	RG
Job No.	**Sheet Size**	**Drawing No.**	**Revision**
0806.2	**A3**	DA 1015	A