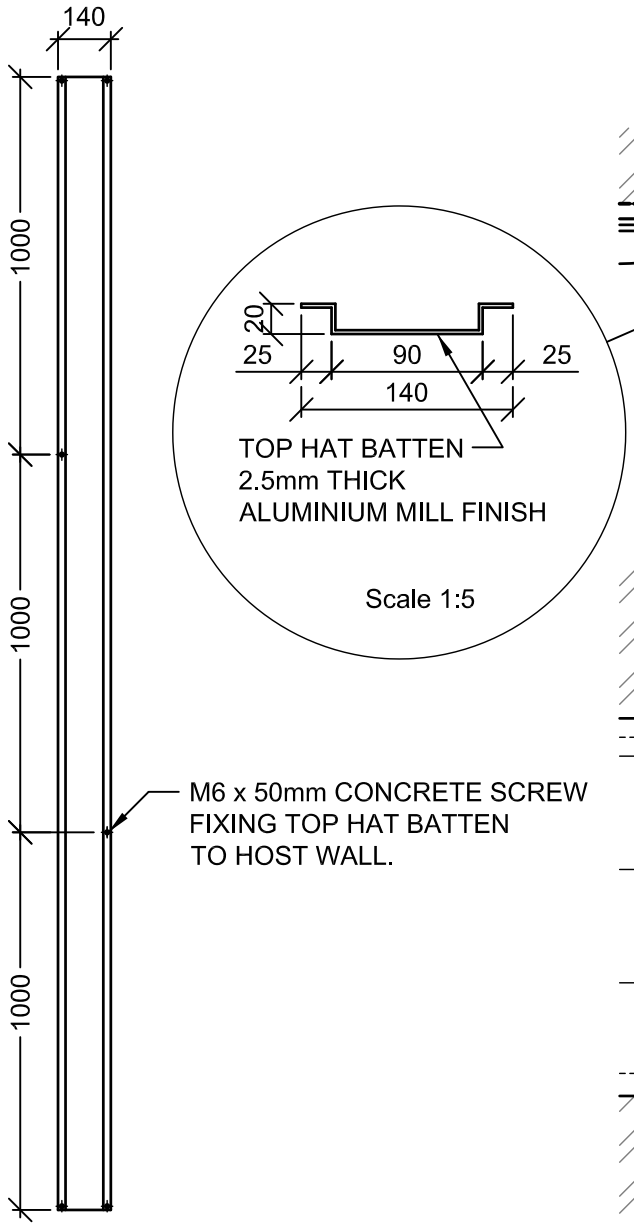

TOP HAT BATTEN
FRONT ELEVATION

Scale 1:20

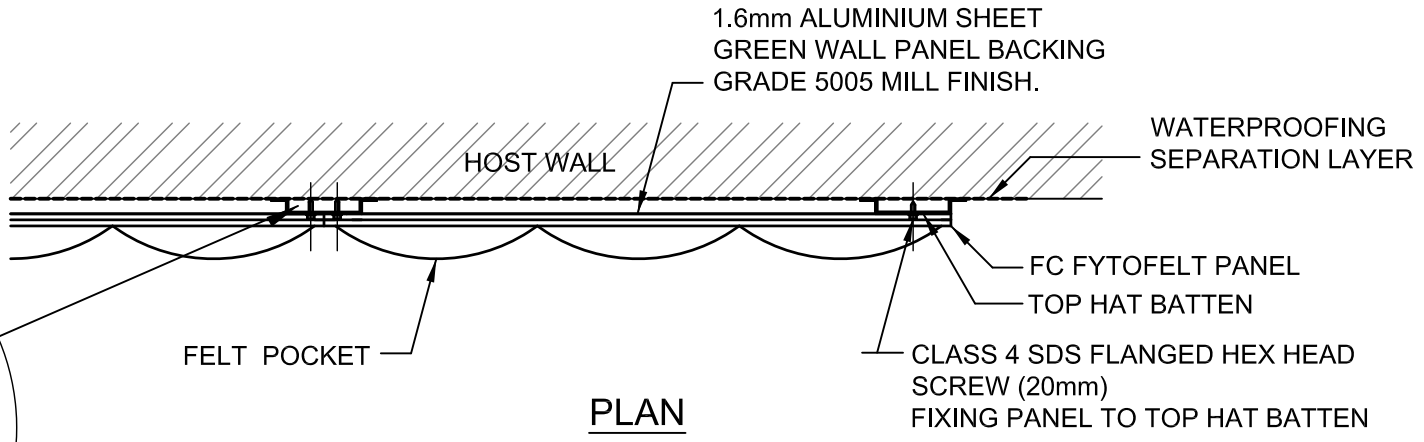

PLAN

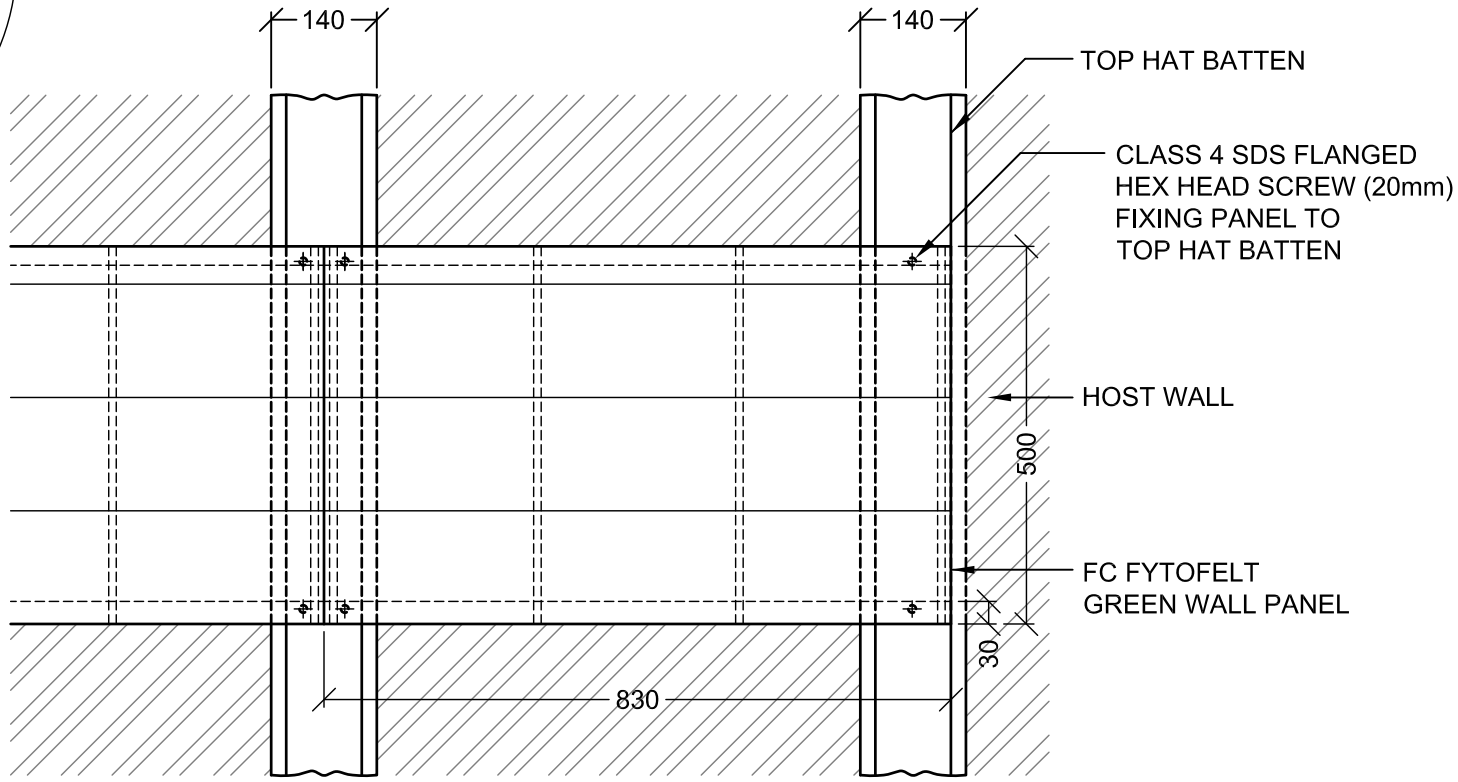

FRONT ELEVATION

Scale 1:10

Project/Title:	FYTOGREEN TOP HAT FIXING BATTEN 140mmW x 20mmH TYPICAL DRAWING					Project Number
Date: 23/11/20	Drawing No:	Revision:				Drawn By: MC
Scale: AS SHOWN	All dimensions and levels must be checked on site and not scaled from this drawing. This drawing is subject to copyright and must not be reproduced or used in any other form without prior written permission from Fytogreen Australia Pty Ltd. Images shown are indicative only and may vary slightly from actual appearance.		Rev	Date	Description	Checked By: GH

Fytogreen
Greening the Built Environment
VERTICAL GARDENS . GREEN FACADES . ROOF GARDENS
Fytogreen Australia Pty. Ltd. ABN. 20 099 581 736
3 Webbs Lane, Somerville, VIC 3912
ph. 1300 182 341 fax. +61 3 5978 0744
E. info@fytogreen.com.au www.fytogreen.com.au